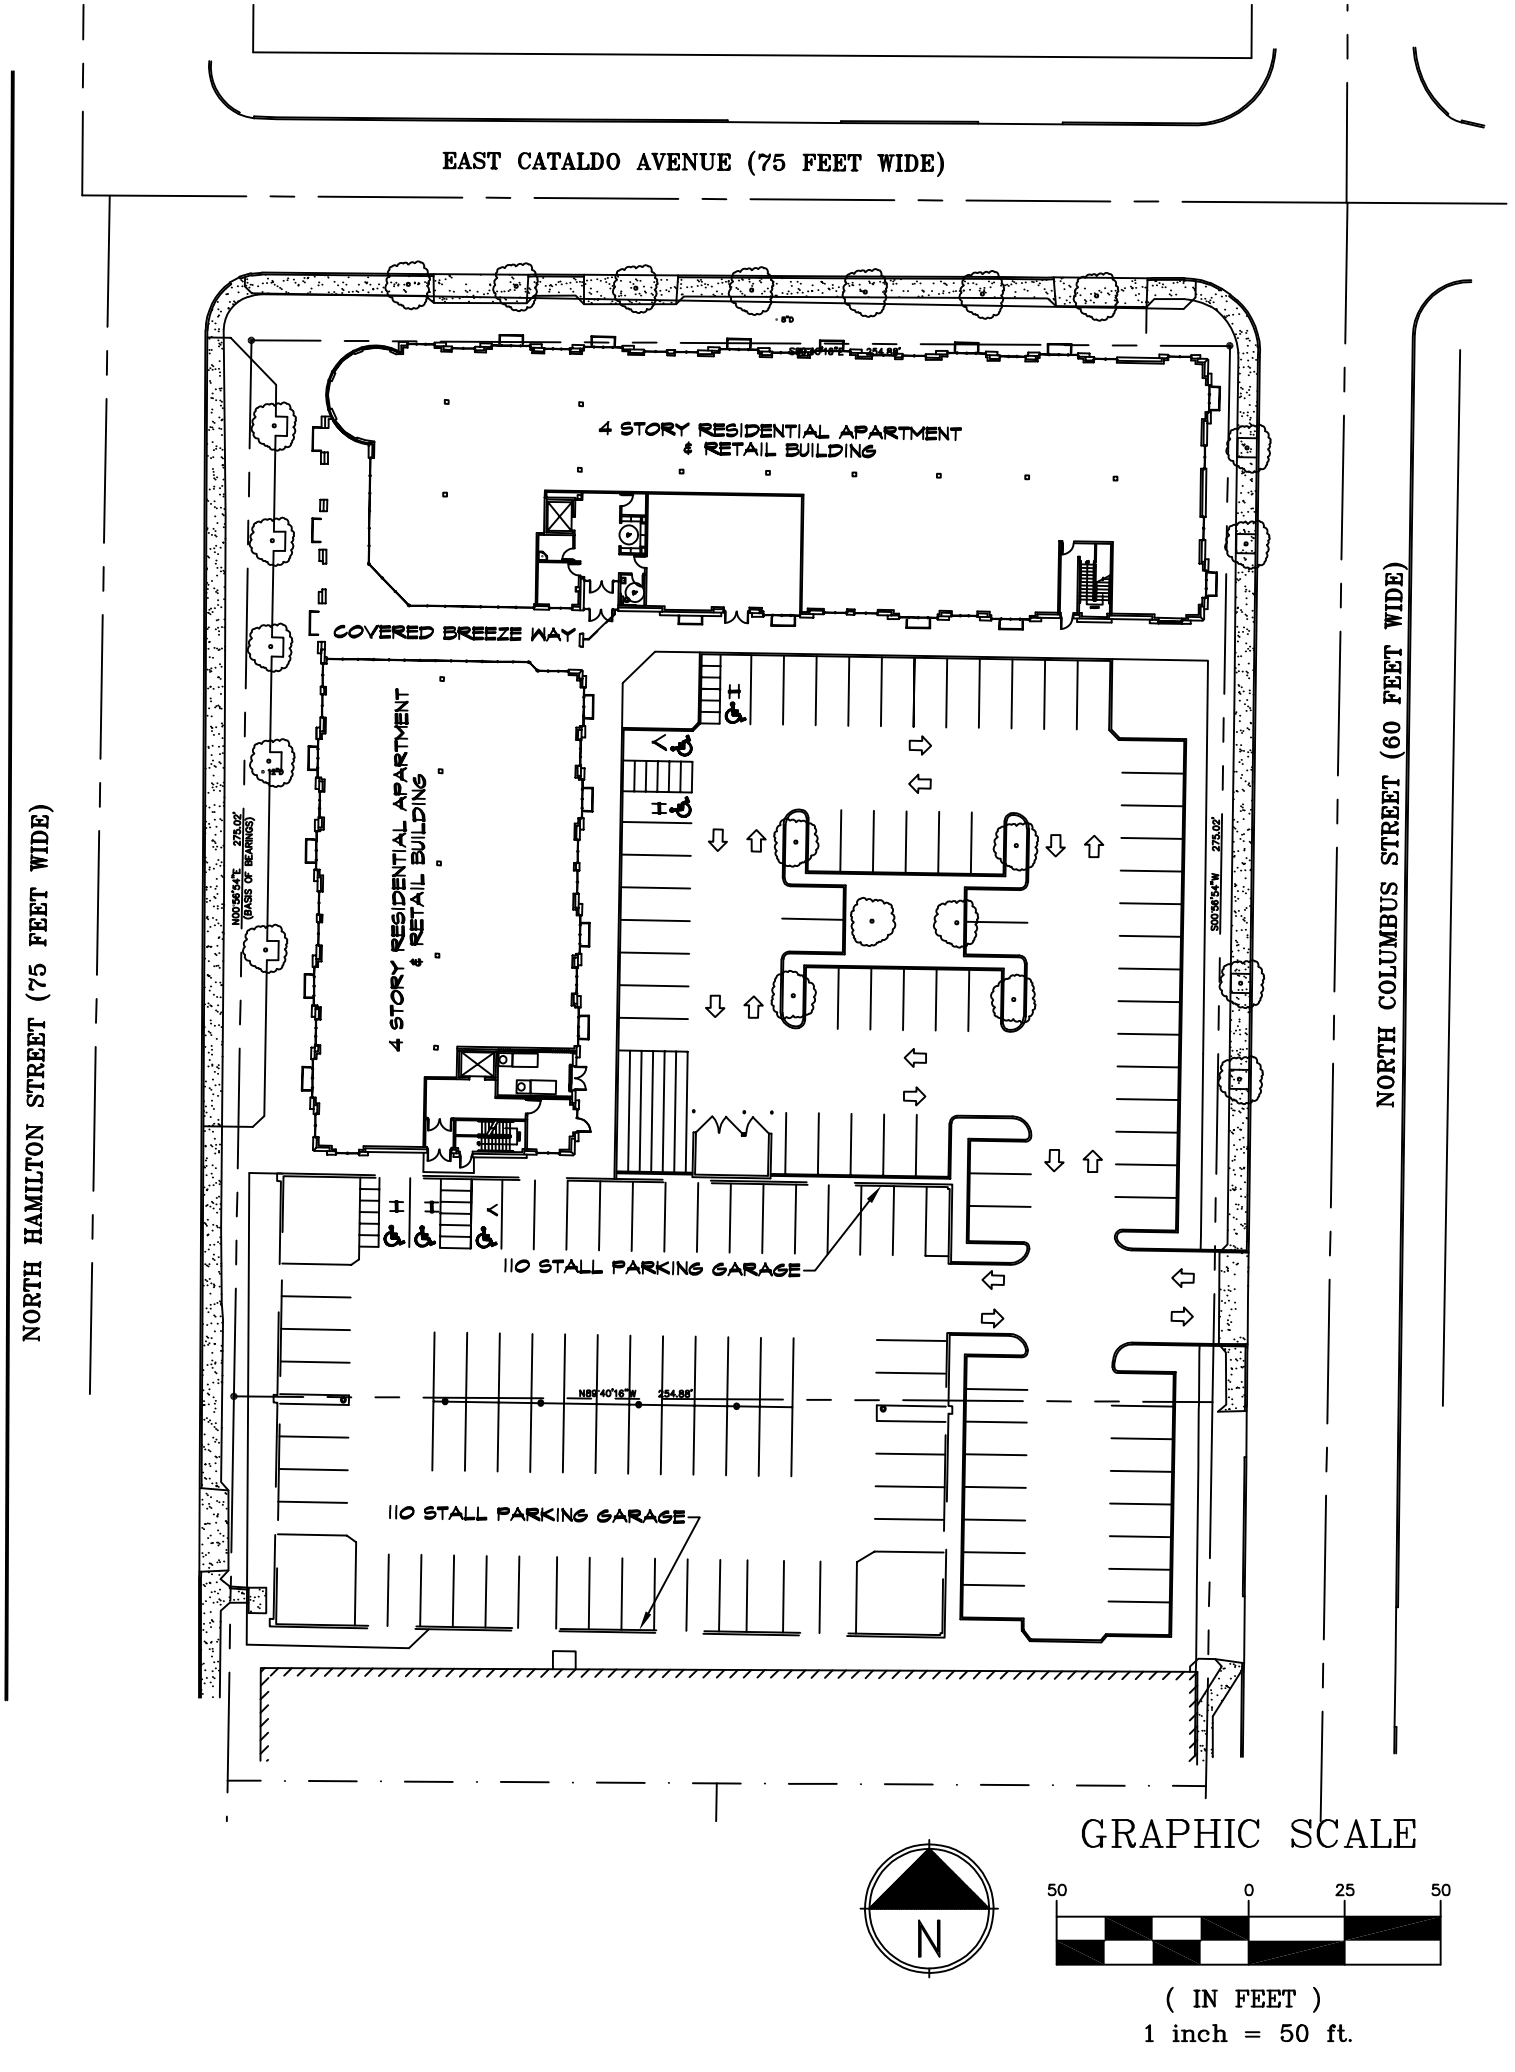
EAST CATALDO AVENUE (75 FEET WIDE)
NORTH HAMILTON STREET (75 FEET WIDE)
NORTH COLUMBUS STREET (60 FEET WIDE)
4 STORY RESIDENTIAL APARTMENT & RETAIL BUILDING
COVERED BREEZE WAY
4 STORY RESIDENTIAL APARTMENT & RETAIL BUILDING
110 STALL PARKING GARAGE
110 STALL PARKING GARAGE
N89°40'16"W 254.88'
S89°40'16"E 254.88'
N00°06'54"E 275.02' (BASIS OF BEARINGS)
S00°06'54"W 275.02'
GRAPHIC SCALE
N
50 0 25 50
(IN FEET)
1 inch = 50 ft.